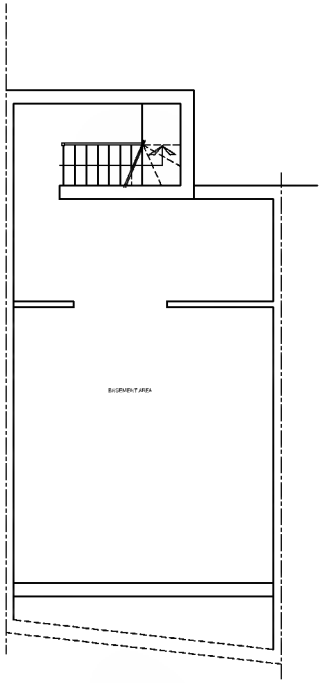

EXISTING BASEMENT PLAN SCALE 1:50

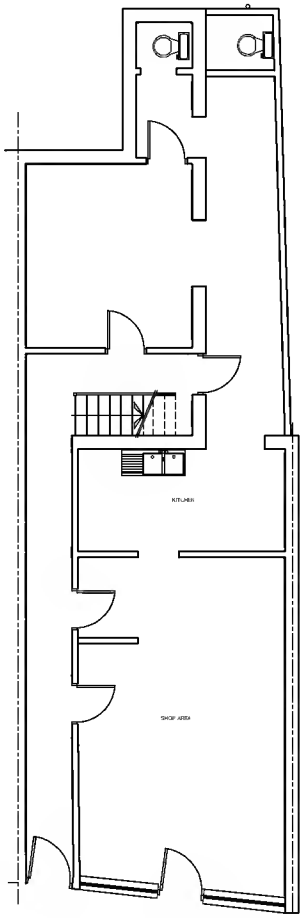

EXISTING GROUND FLOOR PLAN SCALE 1:50

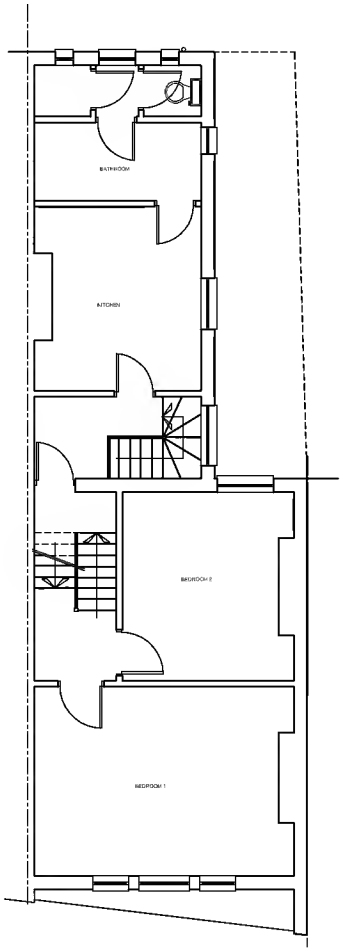

EXISTING FIRST FLOOR PLAN SCALE 1:50

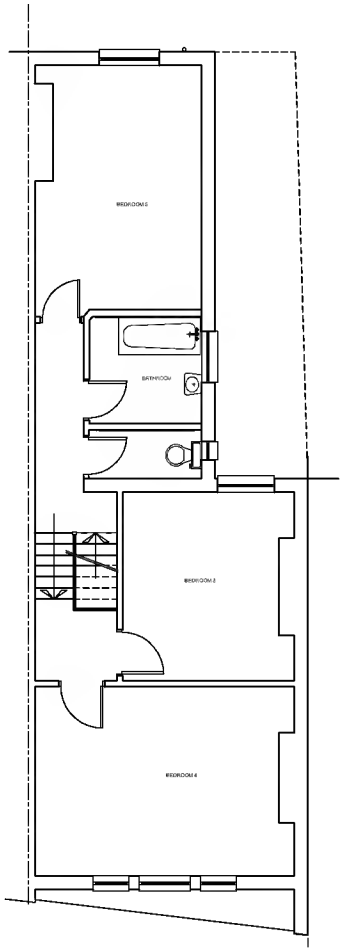

EXISTING 2nd FLOOR PLAN SCALE 1:50

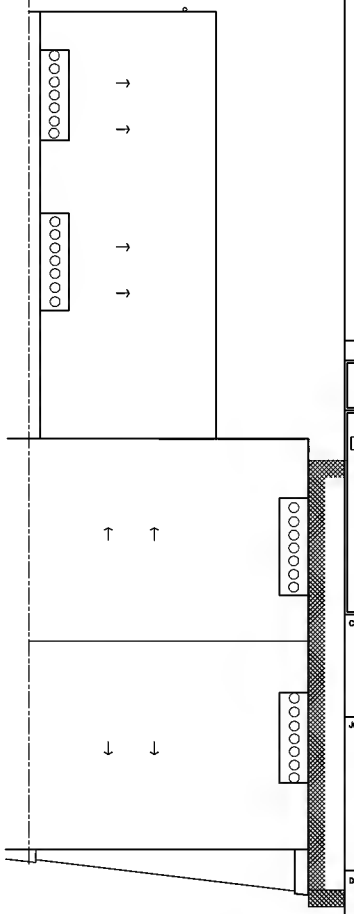

EXISTING ROOF PLAN SCALE 1:50

NOTES

ALL DIMENSIONS SHOULD BE CHECKED ON SITE BY THE BUILDER. ALL DIMENSIONS SHOULD NOT BE SCALED OFF FROM THESE DRAWINGS. ALL ALTERATIONS AND CONSTRUCTION WIL TO BE CARRIED OUT AS APPROVED BY THE DISTRICT SURVEYOR AND IN ACCORDANCE WITH THE LATEST BUILDING REGULATIONS AND BYE-LAWS.
ALL DIMENSIONS IN MILLIMETRES.

REV	DESCRIPTION	DATE

PLANNING DRAWINGS

D.West & Associates Ltd.
ARCHITECTURAL TECHNICIANS & INTERIOR DESIGNERS
26 AYLMER PARADE
HIGHGATE
LONDON N2 0PN
TEL: 0208 340 3131
Fax: 0208 346 0777
dwestassociate@co.uk
E-mail: designplans4you@aol.com

CLIENT

Ms ARLENE COWAN

JOB TITLE

9D LANDOR ROAD
LAMBETH
LONDON SW9 9RT

DRAWING TITLE

existing drawing

SCALE: 1:50	DRAWN BY : DW
DATE : AUG. 2008	CHECKED BY : DW
DRAWING NUMBER: WA-122-PL01	REV.